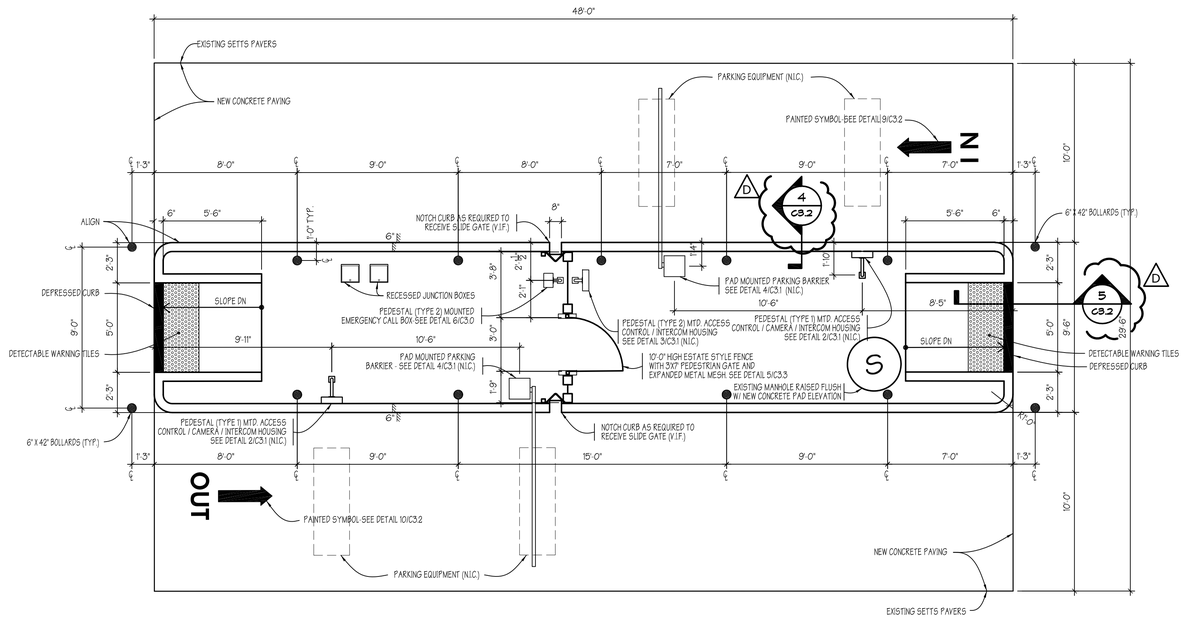

1 C3.0 — REVENUE PAD PLAN - LOT "A"

SCALE: 1/4"=1'-0"

NOTE:

REFER TO ELECTRICAL DWG. 1/E2 FOR COORDINATION WITH EMBEDDED CONDUIT LOCATIONS, QUANTITIES AND SIZES IN THE CONCRETE REVENUE PAD.

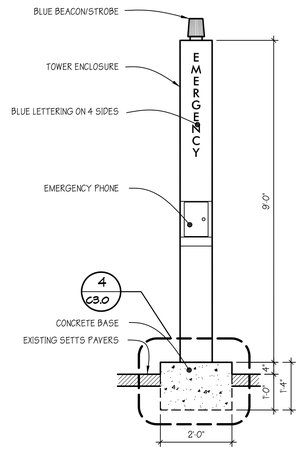

3 C3.0 — EMERGENCY PHONE TOWER DETAIL

SCALE: 1/2"=1'-0"

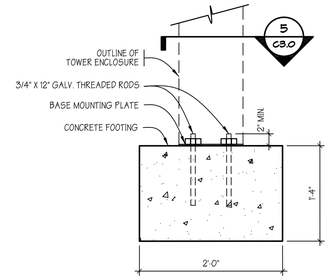

4 C3.0 — EMERGENCY PHONE TOWER FOOTING DETAIL

SCALE: 1"=1'-0"

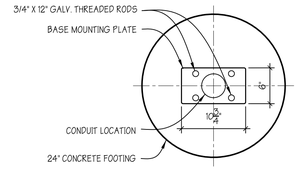

5 C3.0 — EMERGENCY PHONE TOWER MOUNTING PLATE DETAIL

SCALE: 1"=1'-0"

PHILADELPHIA Parking Authority

Carlos Raul Rodríguez Architect

1961 Browning Road
Pennsauken, NJ 08110-2941
(856) 663-0606 (856) 663-3216 FAX

Carlos Raul Rodríguez, AIA, CID

NJ #11798 PA #RA-011487-X PHILA BUS LIC #94009

Signature Date

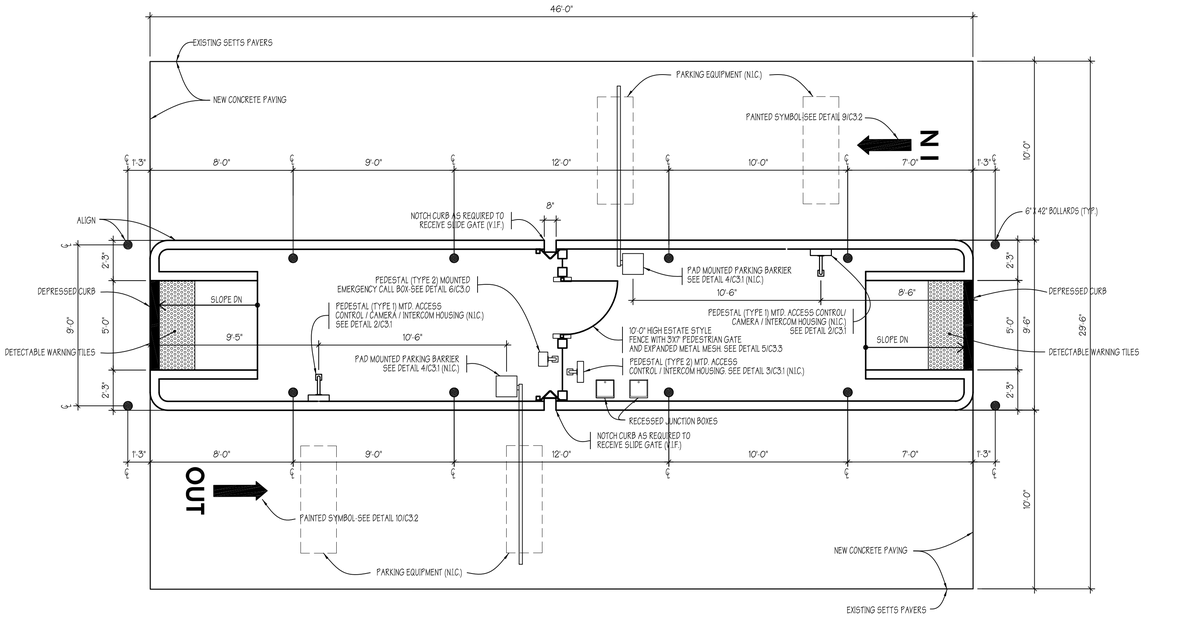

2 C3.0 — REVENUE PAD PLAN - LOT "B"

SCALE: 1/4"=1'-0"

NOTE:

REFER TO ELECTRICAL DWG. 1/E3 FOR COORDINATION WITH EMBEDDED CONDUIT LOCATIONS, QUANTITIES AND SIZES IN THE CONCRETE REVENUE PAD.

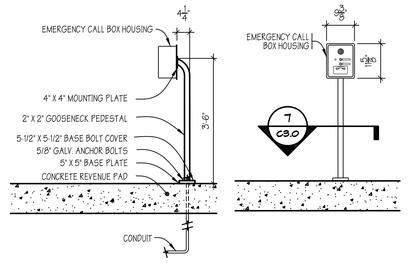

6 C3.0 — PEDESTAL MOUNTED EMERGENCY CALL BOX DETAILS

SCALE: 1/2"=1'-0"

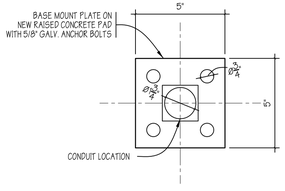

7 C3.0 — PEDESTAL MOUNTED EMERGENCY CALL BOX MOUNTING DETAIL

SCALE: 3"=1'-0"

ALL INFORMATION PROVIDED ON THIS DOCUMENT IS THE PROPERTY OF THE FIRM OF CARLOS RAUL RODRIGUEZ ARCHITECT AND IS NOT TO BE COPIED, REPRODUCED OR OTHERWISE DISTRIBUTED AND UTILIZED WITHOUT WRITTEN PERMISSION. ONLY DOCUMENTS THAT ARE SIGNED AND SEALED BY CARLOS RAUL RODRIGUEZ ARCHITECT MAY BE RELIED UPON AS BEING AN AUTHENTIC. AUTHORIZED DOCUMENT ISSUED BY CARLOS RAUL RODRIGUEZ ARCHITECT. CARLOS RAUL RODRIGUEZ ARCHITECT SHALL NOT BE HELD RESPONSIBLE FOR ANY ALTERATIONS AND/OR MODIFICATIONS MADE BY OTHERS TO THESE DOCUMENTS.

© Copyright 2016 Carlos Raul Rodríguez Architect

REVISIONS

D	CRR	24JAN17	REVISIONS PER ADDENDUM #2
C	CRR	18JAN17	REVISIONS PER ADDENDUM #1
B	CRR	6JAN17	ISSUED FOR PUBLIC BID
A	CRR	15DEC16	ISSUED FOR REVIEW NOT FOR CONSTRUCTION

PROJECT NORTH

BID NO. 16-32

PROPOSED PARKING LOTS AT THE BENJAMIN FRANKLIN BRIDGE AND THIRD STREET
PHILADELPHIA, PA

REVENUE PAD PLANS
DETAILS

DATE: 15 DEC 2016 | DRAWN BY:

PROJECT NO.: 1601-10 | SHEET 11 OF 21

C3.0